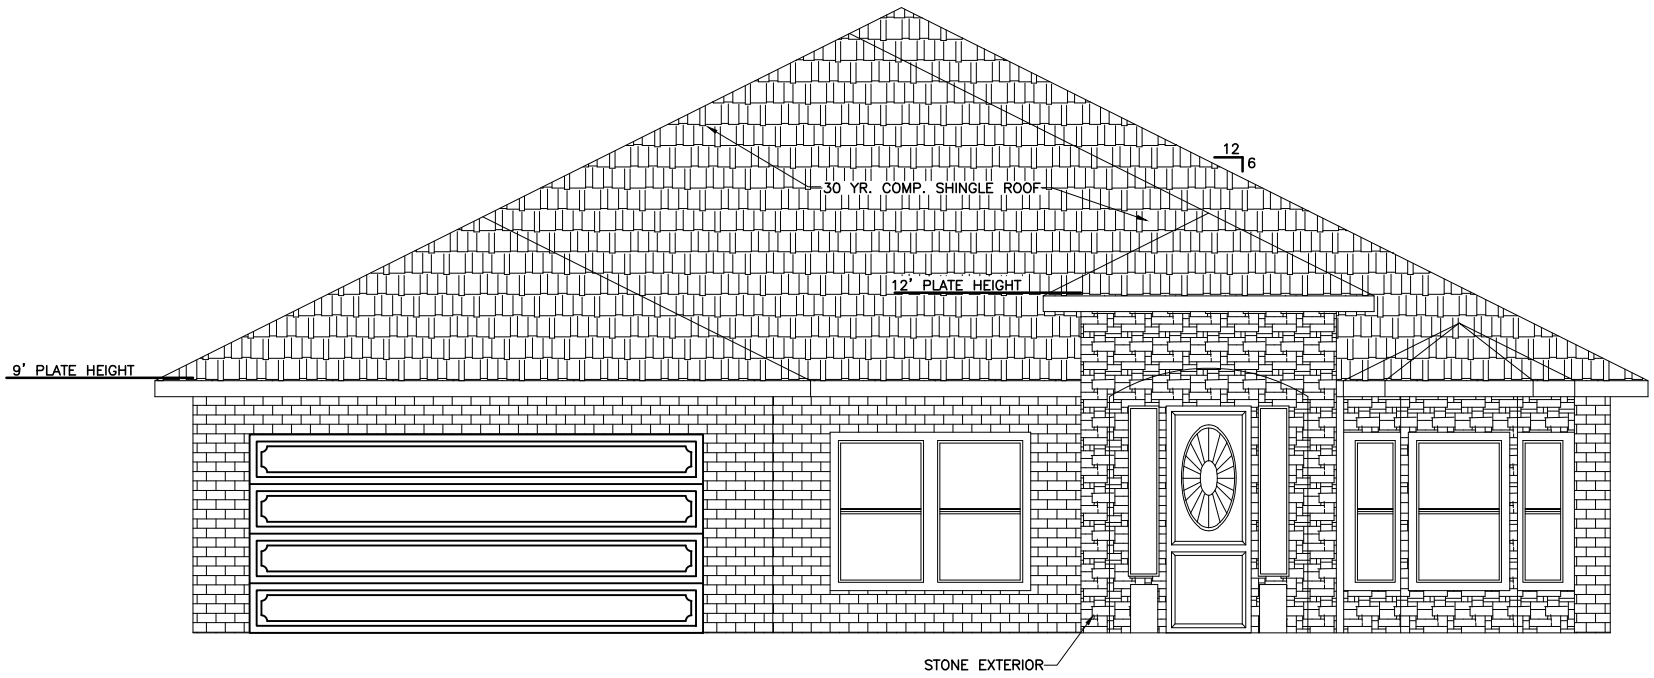

FRONT ELEVATION

SCALE: 1/4"=1'0"

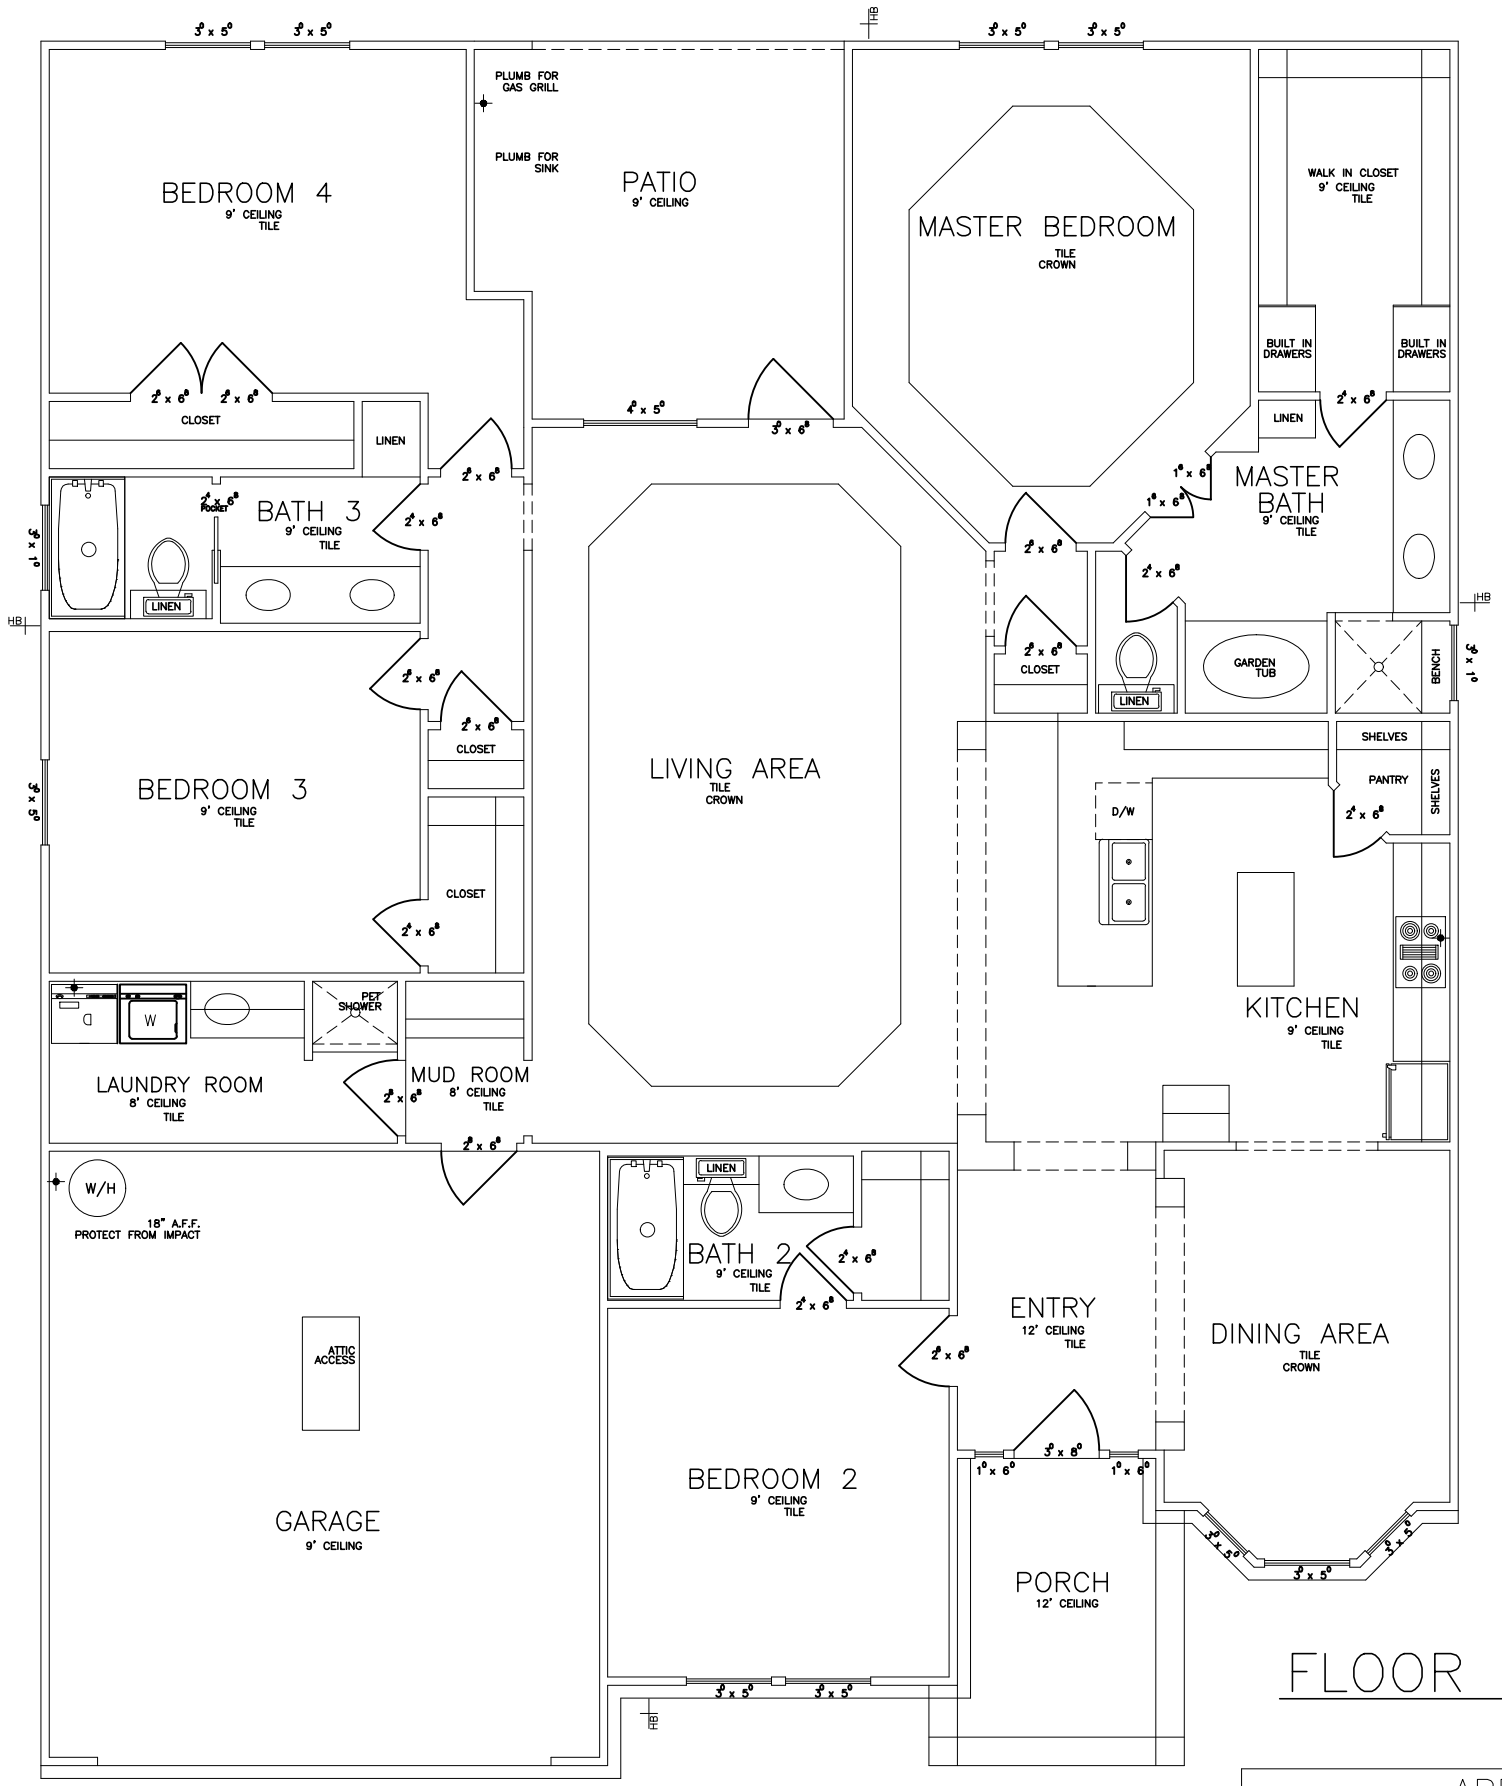

FLOOR PLAN

AREAS	
LOCATION	SQ.FT.
A/C SPACE	2254
PATIO	121
PORCH	171
GARAGE	428
TOTAL	2974