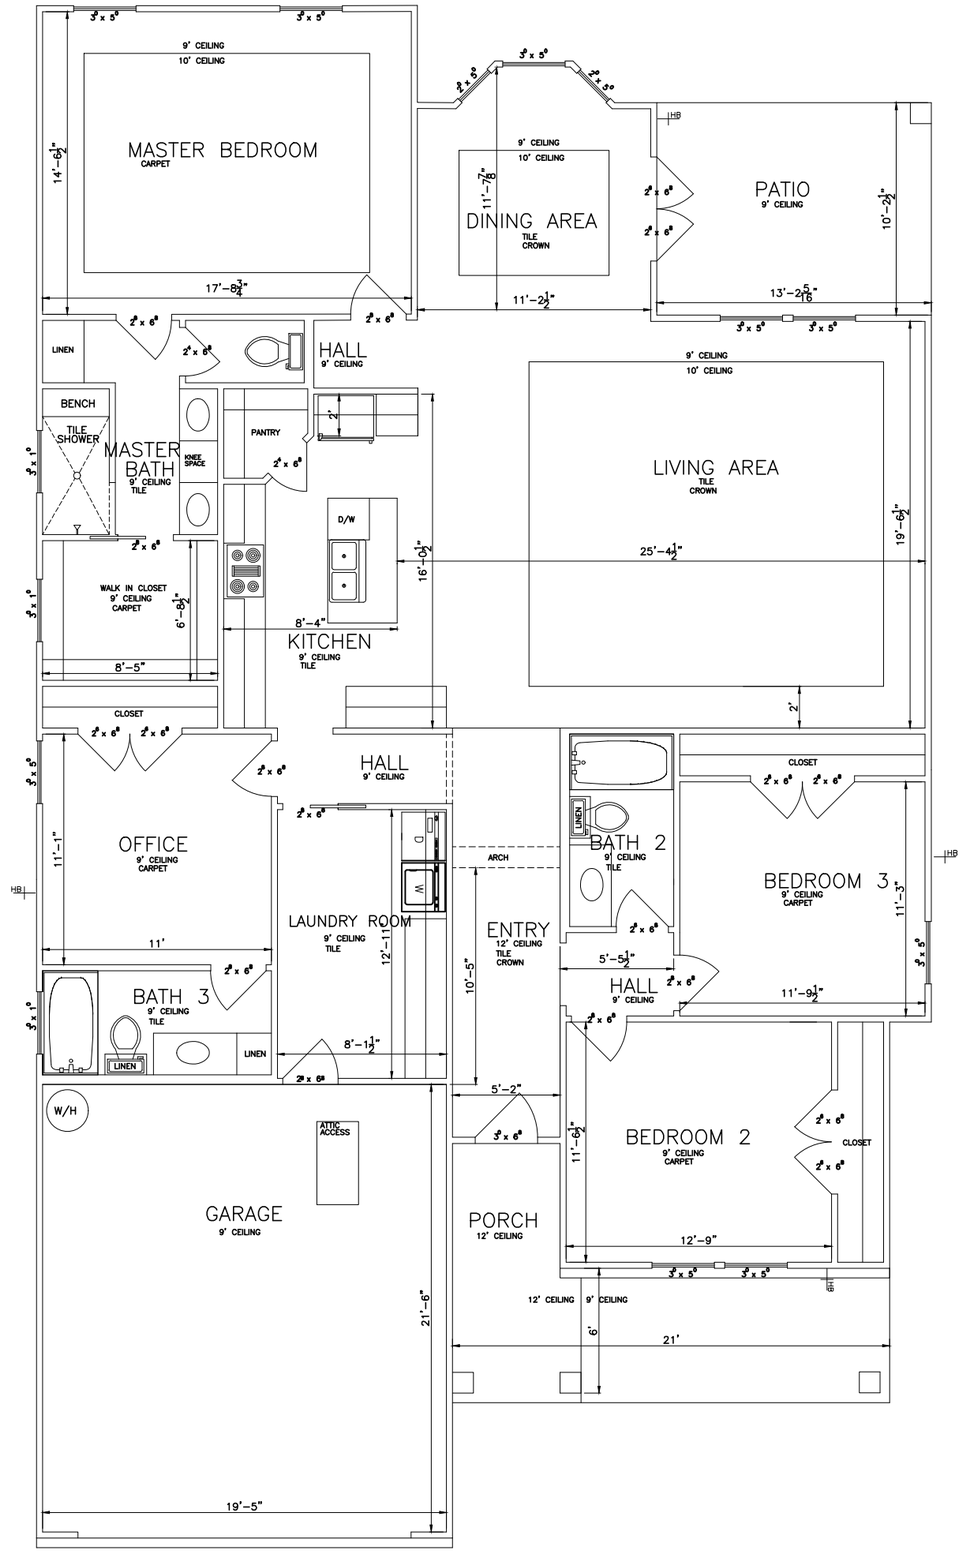
MASTER BEDROOM
CARPET
9' CEILING
10' CEILING
14'-6 1/4"
17'-8 3/4"
DINING AREA
TILE CROWN
11'-7 7/8"
11'-2 1/2"
PATIO
9' CEILING
10'-2 1/2"
13'-2 5/16"
HB
LINEN
HALL
9' CEILING
BENCH
TILE SHOWER
MASTER BATH
9' CEILING
TILE
KNEE SPACE
PANTRY
2'
LIVING AREA
TILE CROWN
19'-6 1/2"
25'-4 1/2"
D/W
16'-0 1/2"
WALK IN CLOSET
9' CEILING
CARPET
6'-8 1/2"
8'-5"
8'-4"
KITCHEN
9' CEILING
TILE
CLOSET
OFFICE
9' CEILING
CARPET
11'-1"
11'
HALL
9' CEILING
LAUNDRY ROOM
9' CEILING
TILE
12'-11"
D
W
ARCH
ENTRY
12' CEILING
TILE
CROWN
10'-5"
BATH 2
9' CEILING
TILE
LINEN
5'-5 1/2"
HALL
9' CEILING
BEDROOM 3
9' CEILING
CARPET
11'-3"
11'-9 1/2"
BATH 3
9' CEILING
TILE
LINEN
8'-1 1/2"
5'-2"
W/H
ATTIC ACCESS
GARAGE
9' CEILING
21'-6"
19'-5"
BEDROOM 2
9' CEILING
CARPET
11'-6 1/4"
12'-9"
PORCH
12' CEILING
12' CEILING
9' CEILING
6'
21'