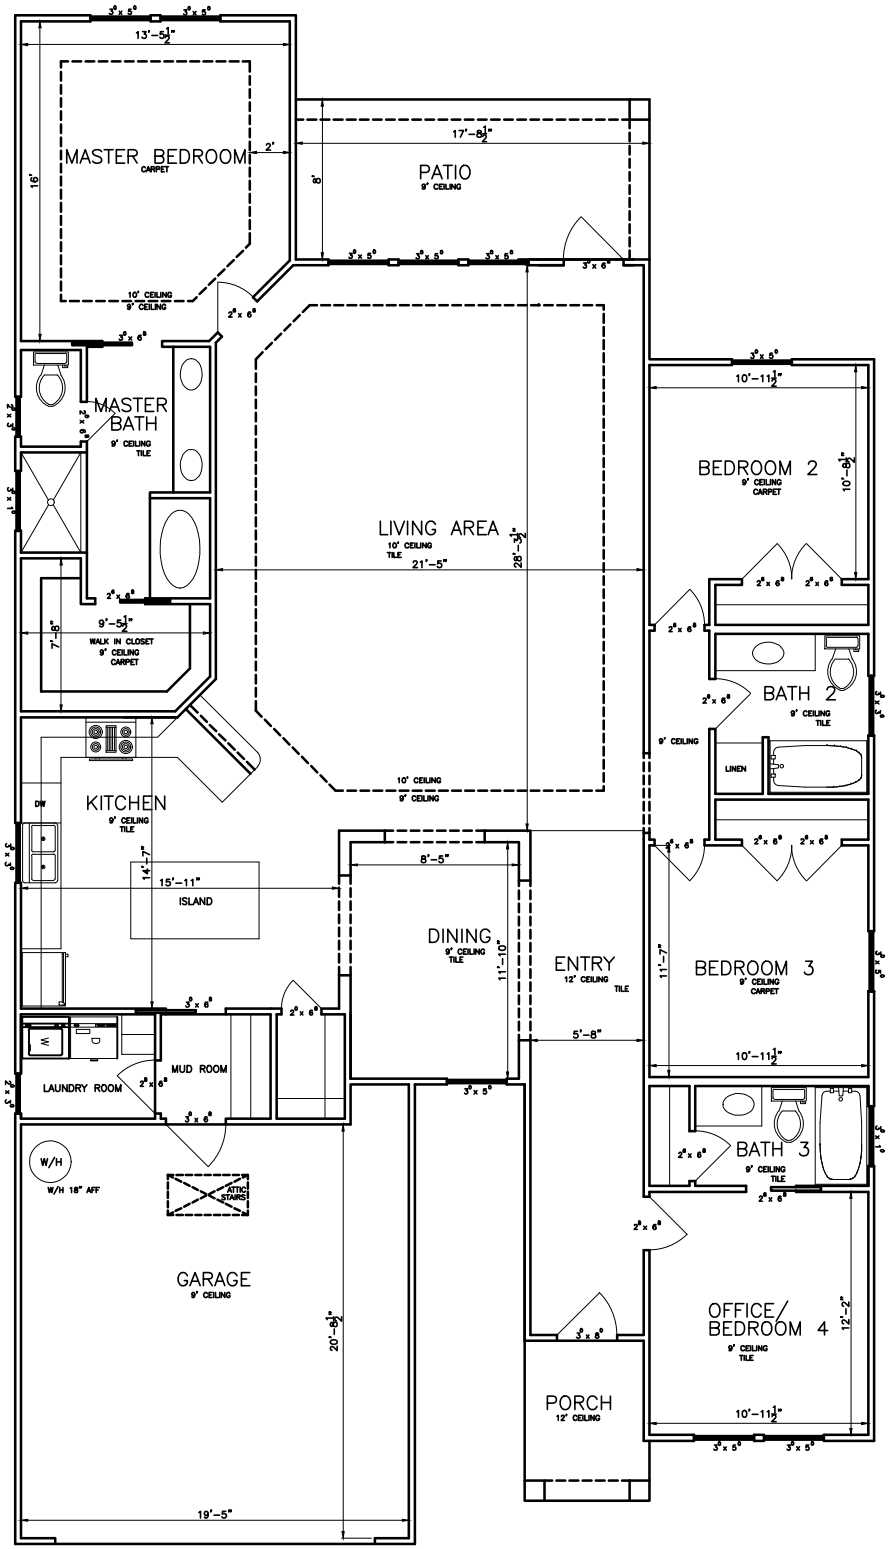
MASTER BEDROOM
CARPET
13'-5½"
16'
2'
10' CEILING
9' CEILING
PATIO
9' CEILING
17'-8½"
8'
MASTER BATH
9' CEILING
TILE
WALK IN CLOSET
9' CEILING
CARPET
9'-5½"
7'-8"
LIVING AREA
10' CEILING
TILE
21'-5"
28'-3½"
10' CEILING
9' CEILING
KITCHEN
9' CEILING
TILE
DW
15'-11"
ISLAND
14'-7"
DINING
9' CEILING
TILE
8'-5"
11'-10"
ENTRY
12' CEILING
TILE
5'-8"
LAUNDRY ROOM
W
D
MUD ROOM
W/H
W/H 18" AFF
ATTIC STAIRS
GARAGE
9' CEILING
20'-8½"
19'-5"
PORCH
12' CEILING
BEDROOM 2
9' CEILING
CARPET
10'-11½"
10'-8½"
BATH 2
9' CEILING
TILE
LINEN
9' CEILING
BEDROOM 3
9' CEILING
CARPET
11'-7"
10'-11½"
BATH 3
9' CEILING
TILE
OFFICE/
BEDROOM 4
9' CEILING
TILE
12'-2"
10'-11½"