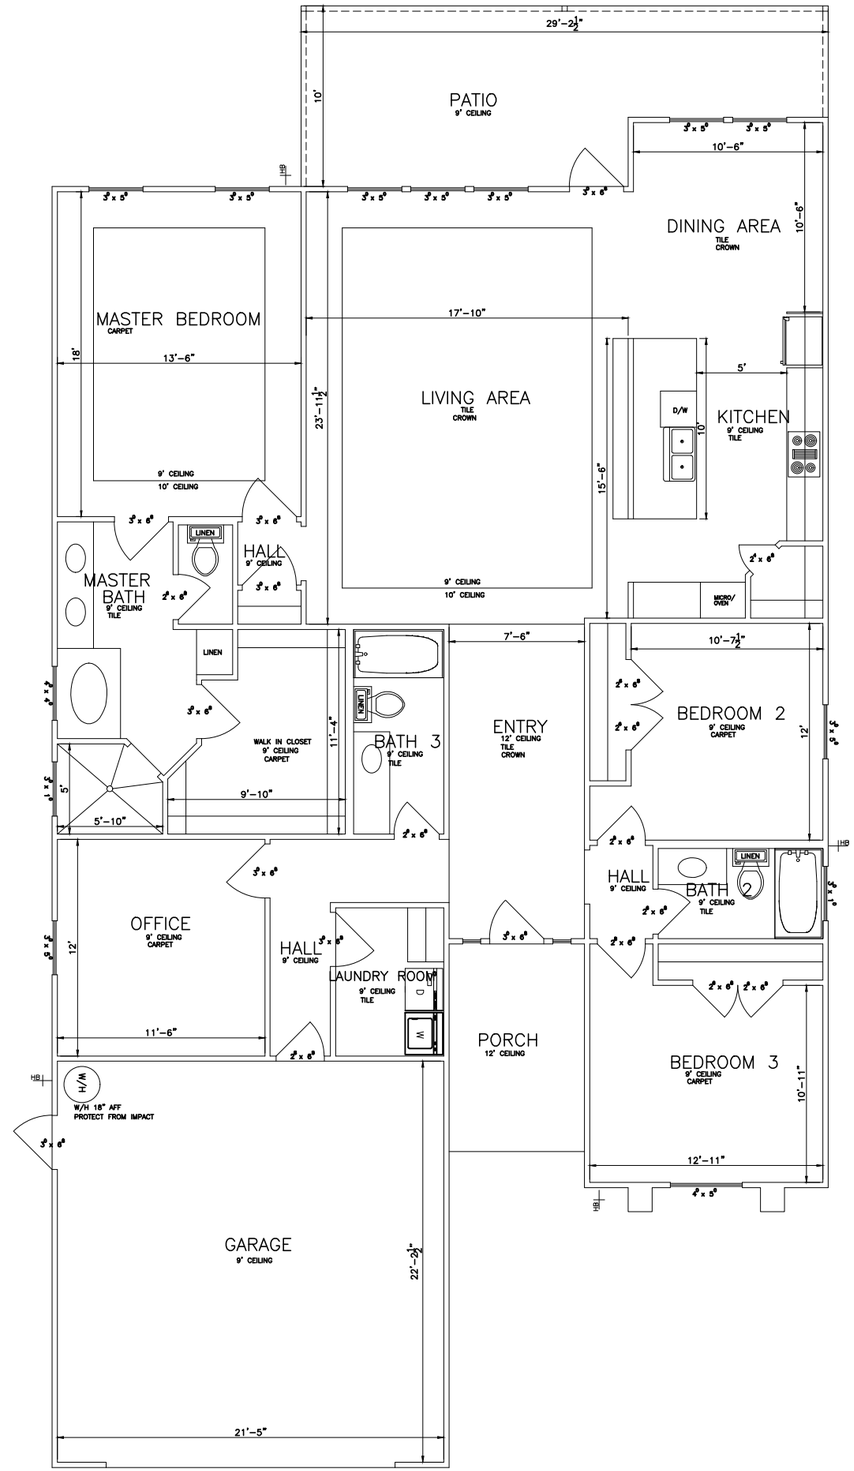
PATIO
9' CEILING
29'-2½"
10'
10'-6"
DINING AREA
TILE
CROWN
10'-6"
MASTER BEDROOM
CARPET
13'-6"
18'
9' CEILING
10' CEILING
17'-10"
LIVING AREA
TILE
CROWN
9' CEILING
10' CEILING
23'-11½"
15'-6"
5'
D/W
10'
KITCHEN
9' CEILING
TILE
MICRO/
OVEN
LINEN
HALL
9' CEILING
MASTER
BATH
9' CEILING
TILE
LINEN
WALK IN CLOSET
9' CEILING
CARPET
5'
5'-10"
9'-10"
11'-4"
BATH 3
9' CEILING
TILE
LINEN
7'-6"
ENTRY
12' CEILING
TILE
CROWN
10'-7½"
BEDROOM 2
9' CEILING
CARPET
12'
HALL
9' CEILING
BATH
2
9' CEILING
TILE
LINEN
OFFICE
9' CEILING
CARPET
12'
11'-6"
HALL
9' CEILING
LAUNDRY ROOM
9' CEILING
TILE
D
W
PORCH
12' CEILING
BEDROOM 3
9' CEILING
CARPET
10'-11"
12'-11"
W/H
W/H 18" AFF
PROTECT FROM IMPACT
GARAGE
9' CEILING
22'-2½"
21'-5"